South Carolina Department of Health and Environmental Control
Office of Ocean and Coastal Resource Management
1362 McMillan Avenue, Suite 400
Charleston, South Carolina 29405

February 28, 2014
Permit Amendment Public Notice

Daniel Island Company, OCRM-08-203-B

The Department has received an application for a permit for the alteration of a critical area. The application was submitted pursuant to the Coastal Zone Management Act (Act 123) of 1977 South Carolina General Assembly. The application in brief, is described as follows:

LOCATION: **On and adjacent to Ralston Creek at Rhoden Island Drive, Rhodens Island, Berkeley County, South Carolina.**

WORK: **The permittee has requested an amendment to that issued permit. Specifically, the permittee seeks to add a 415' new section of articulated block matting to the existing 1,000' long revetment. The amendment is for modifications to an erosion control structure.**

This public notice is being distributed to all known interested persons and agencies to assist in developing facts on which a decision by the Department can be based. Comments concerning the proposed work must be submitted in writing, setting forth sufficient detail to furnish a clear understanding of the reasons for support or opposition.

Comments regarding this application must be received by the Department on or before **March 9, 2014**. For more information, please contact:
Steve Brooks at **843-953-0235** or via email at **brookss@dhec.sc.gov.**

NOTE: Plans depicting the proposed work are available and will be provided upon receipt of a written request or may be viewed on the Department website at **www.scdhec.gov/environment/ocrm/public_notice.htm.**

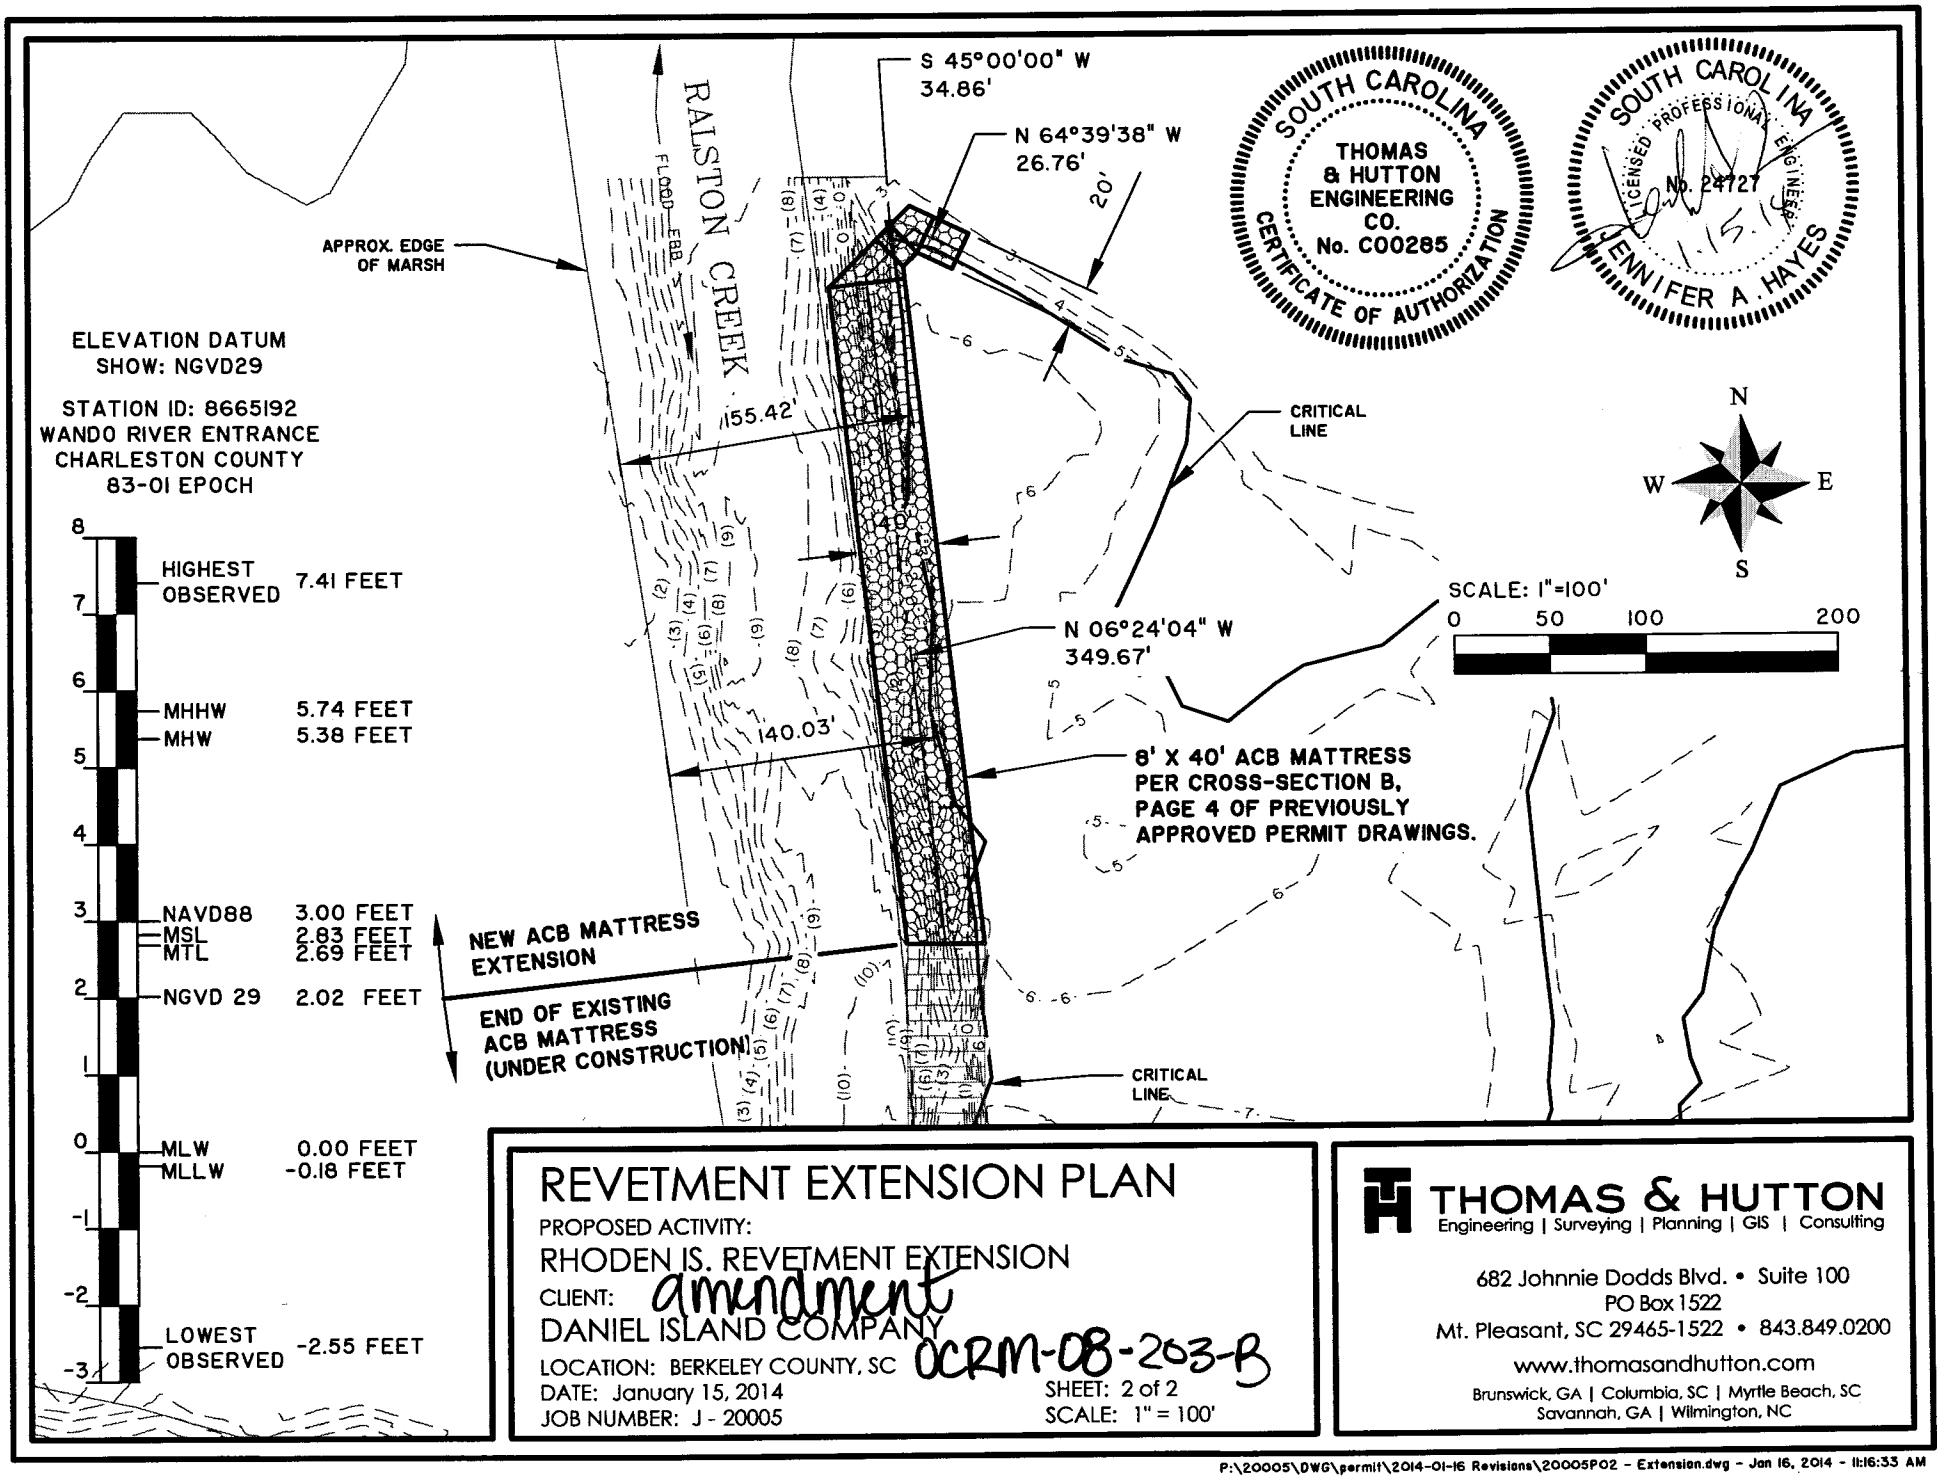

REVETMENT EXTENSION PLAN

PROPOSED ACTIVITY:

RHODEN IS. REVETMENT EXTENSION

CLIENT: amendment

DANIEL ISLAND COMPANY

LOCATION: BERKELEY COUNTY, SC OCRM-08-203-B

DATE: January 15, 2014

JOB NUMBER: J - 20005

SHEET: 2 of 2

SCALE: 1" = 100'

THOMAS & HUTTON
Engineering | Surveying | Planning | GIS | Consulting

682 Johnnie Dodds Blvd. • Suite 100
PO Box 1522
Mt. Pleasant, SC 29465-1522 • 843.849.0200

www.thomasandhutton.com

Brunswick, GA | Columbia, SC | Myrtle Beach, SC
Savannah, GA | Wilmington, NC

P:\20005\DWG\permit\2014-01-16 Revisions\20005P02 - Extension.dwg - Jan 16, 2014 - 11:16:33 AM

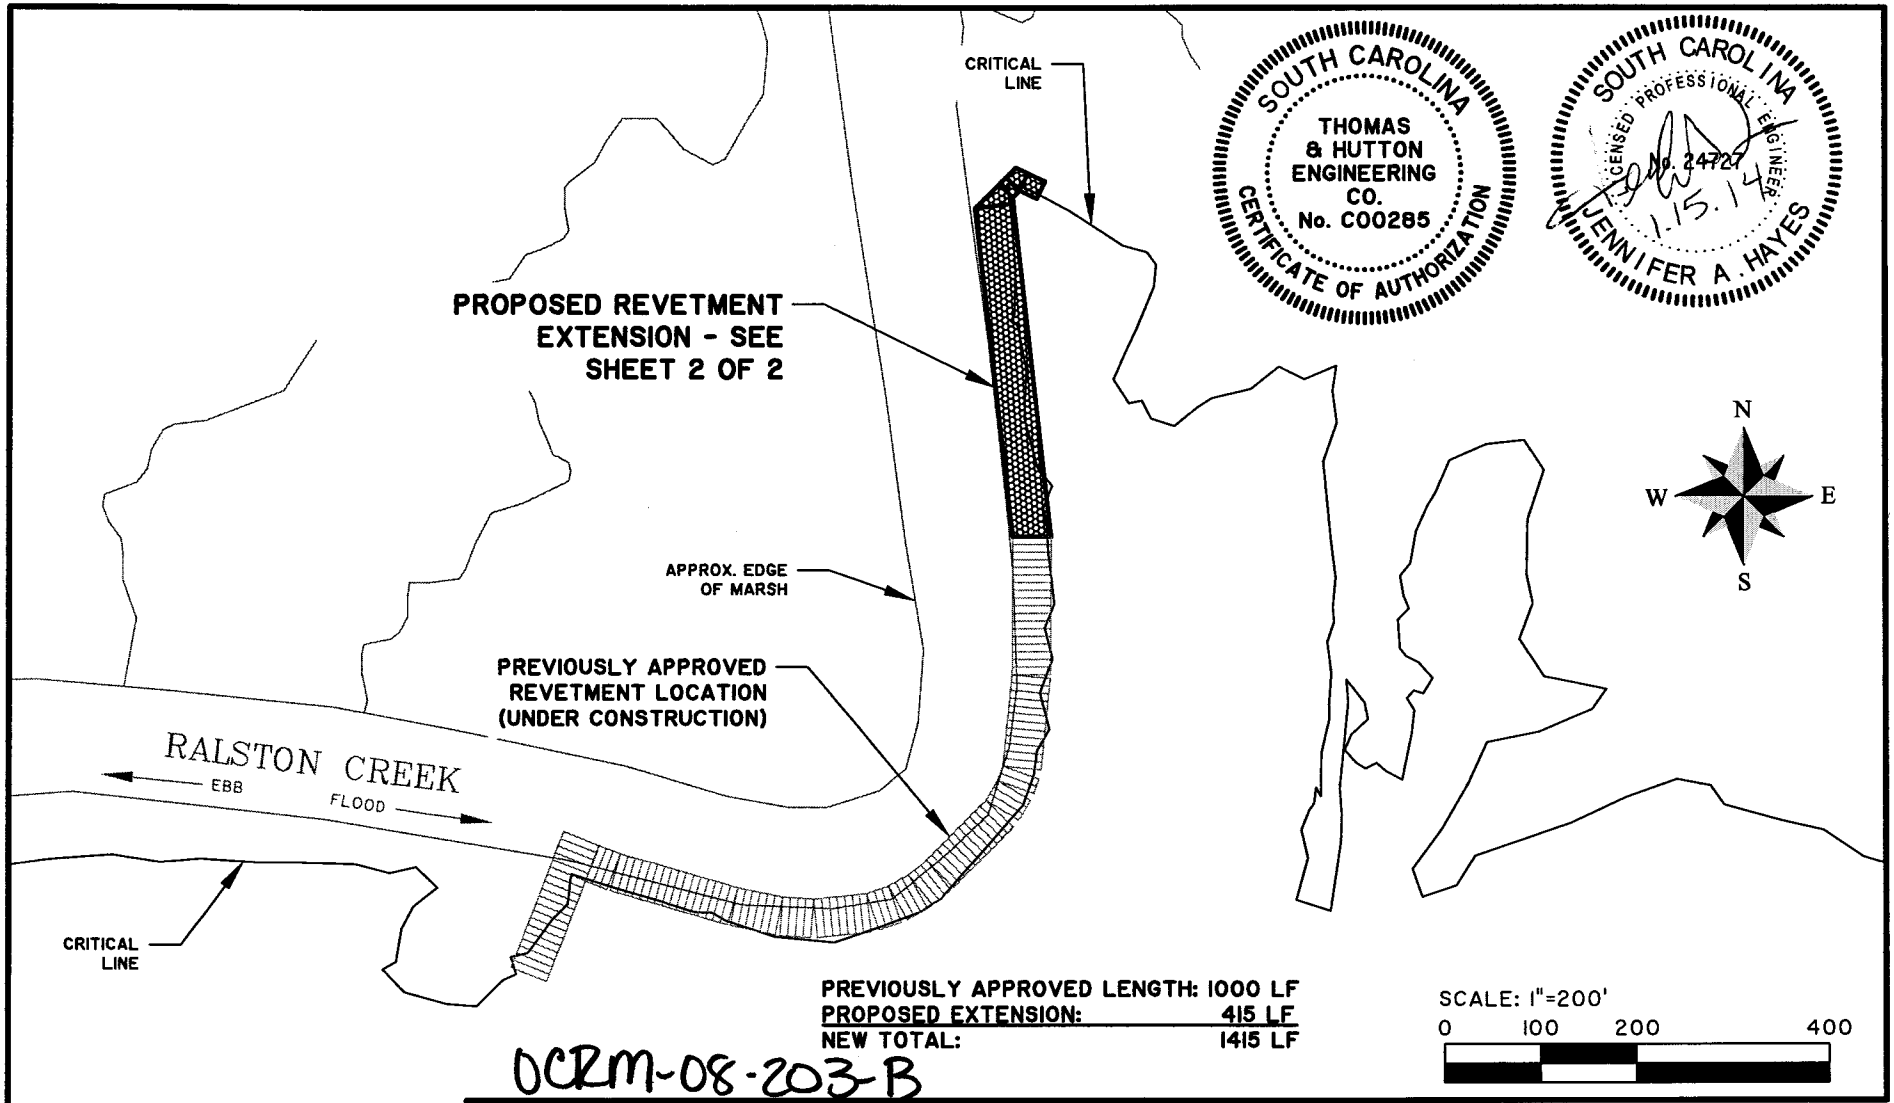

SOUTH CAROLINA
THOMAS & HUTTON ENGINEERING CO.
No. C00285
CERTIFICATE OF AUTHORIZATION

SOUTH CAROLINA
LICENSED PROFESSIONAL ENGINEER
No. 24727
1.15.14
JENNIFER A. HAYES

PREVIOUSLY APPROVED LENGTH: 1000 LF
PROPOSED EXTENSION: 415 LF
NEW TOTAL: 1415 LF

OCRM-08-203-B

amendment

SITE MAP

PROPOSED ACTIVITY:

RHODEN IS. REVETMENT EXTENSION

CLIENT:

DANIEL ISLAND COMPANY

LOCATION: BERKELEY COUNTY, SC

DATE: January 15, 2014

JOB NUMBER: J - 20005

SHEET: 1 of 2

SCALE: 1" = 200'

THOMAS & HUTTON
Engineering | Surveying | Planning | GIS | Consulting

682 Johnnie Dodds Blvd. • Suite 100
PO Box 1522
Mt. Pleasant, SC 29465-1522 • 843.849.0200

www.thomasandhutton.com

Brunswick, GA | Columbia, SC | Myrtle Beach, SC
Savannah, GA | Wilmington, NC

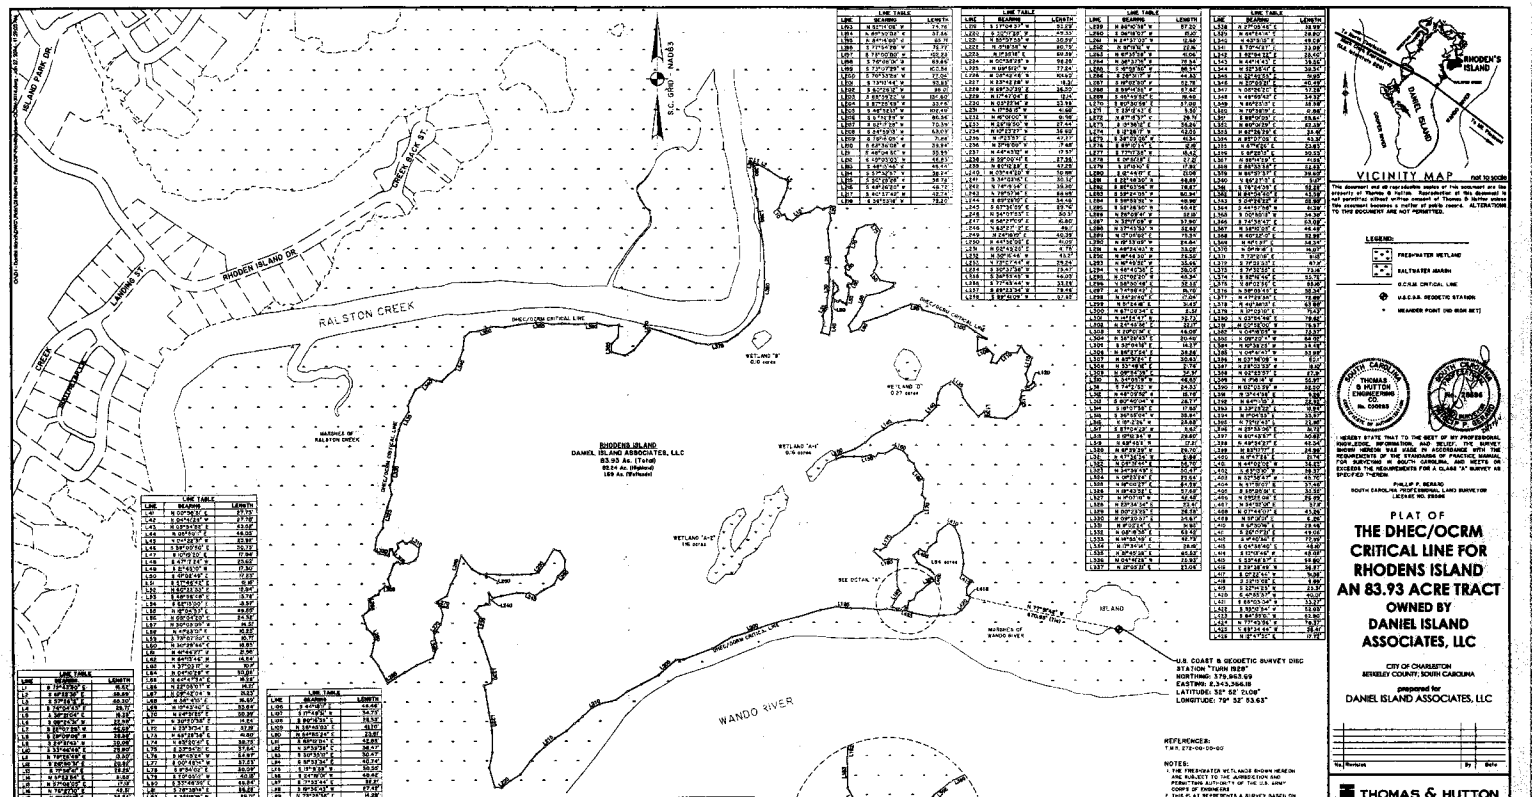
RHODENS ISLAND
DANIEL ISLAND ASSOCIATES, LLC
83.93 Ac. (Total)
80.4 Ac. (Upland)
189 Ac. (Wetland)
RALSTON CREEK
RHODES ISLAND DR.
WANDO RIVER
DETAIL "A"
(N.T.S.)
VICINITY MAP
PLAT OF
THE DHEC/OCRM
CRITICAL LINE FOR
RHODENS ISLAND
AN 83.93 ACRE TRACT
OWNED BY
DANIEL ISLAND
ASSOCIATES, LLC
CITY OF CHARLESTON
BERKELEY COUNTY; SOUTH CAROLINA
prepared for
DANIEL ISLAND ASSOCIATES, LLC
THOMAS & HUTTON
682 Johnnie Dodds Blvd., Suite 100
PO Box 1522
Mt. Pleasant, SC 29465-1522
p 843.849.0200 f 843.849.0203
1 INCH = 300 FEET
SHEET 1 OF 1

OCRM-14-203-B