SCDHEC OFFICE OF OCEAN AND COASTAL RESOURCE MANAGEMENT
PERMIT APPLICATION PUBLIC NOTICE

July 17, 2009

Permit Number: OCRM-09-532-A
Permit ID: 67377

The SCDHEC Office of Ocean and Coastal Resource Management has received an application for a permit for the alteration of a critical area. This application was submitted pursuant to the Coastal Zone Management Act (Act 123) of the 1977 South Carolina General Assembly. The application, in brief, is described as follows:

APPLICANT: Benny B. Deavers
c/o Custom Designs Marine Contracting
PO Box 3281
North Myrtle Beach SC 29582-0281

LOCATION: On and adjacent to Man-Made Canal at 404 32nd Ave N, N. Myrtle Beach, Horry County, South Carolina.
TMS#: 145-01-24-013.

WORK: The work as proposed and shown on the attached plans consists of constructing a bulkhead. Specifically the applicant seeks remove the exisitng rip rap and install a new 50' vinyl bulkhead within 18 inches of the critical area line. The exisitng dock will be reattached upon bulkhead completion. The purpose of the proposed actiivty is for erosion control.

This public notice is being distributed to all known interested persons and agencies to assist in developing facts on which a decision by OCRM can be based. Comments concerning the proposed work should be submitted in writing, setting forth sufficient detail to furnish a clear understanding of the reasons for support or opposition.

The decision to issue or deny a permit will be based on the individual merits of the application, the policies specified in the South Carolina Coastal Zone Management Act, and the considerations outlined in the State of South Carolina Coastal Zone Management Program. Interested parties who wish to be notified of final permit action must notify OCRM in writing of this request.

To assure review by OCRM, comments regarding this application must be received by OCRM on or before August 1, 2009. For further information please contact the project manager for this activity, Tanitra S. Marshall at 843-238-4528.

PLEASE REPLY TO:

SCDHEC OFFICE OF OCEAN AND COASTAL RESOURCE MANAGEMENT
927 Shine Avenue
Myrtle Beach, South Carolina 29577

Please refer to P/N# OCRM-09-532-A

Marshall

Tanitra S. Marshall, Project Manager

m

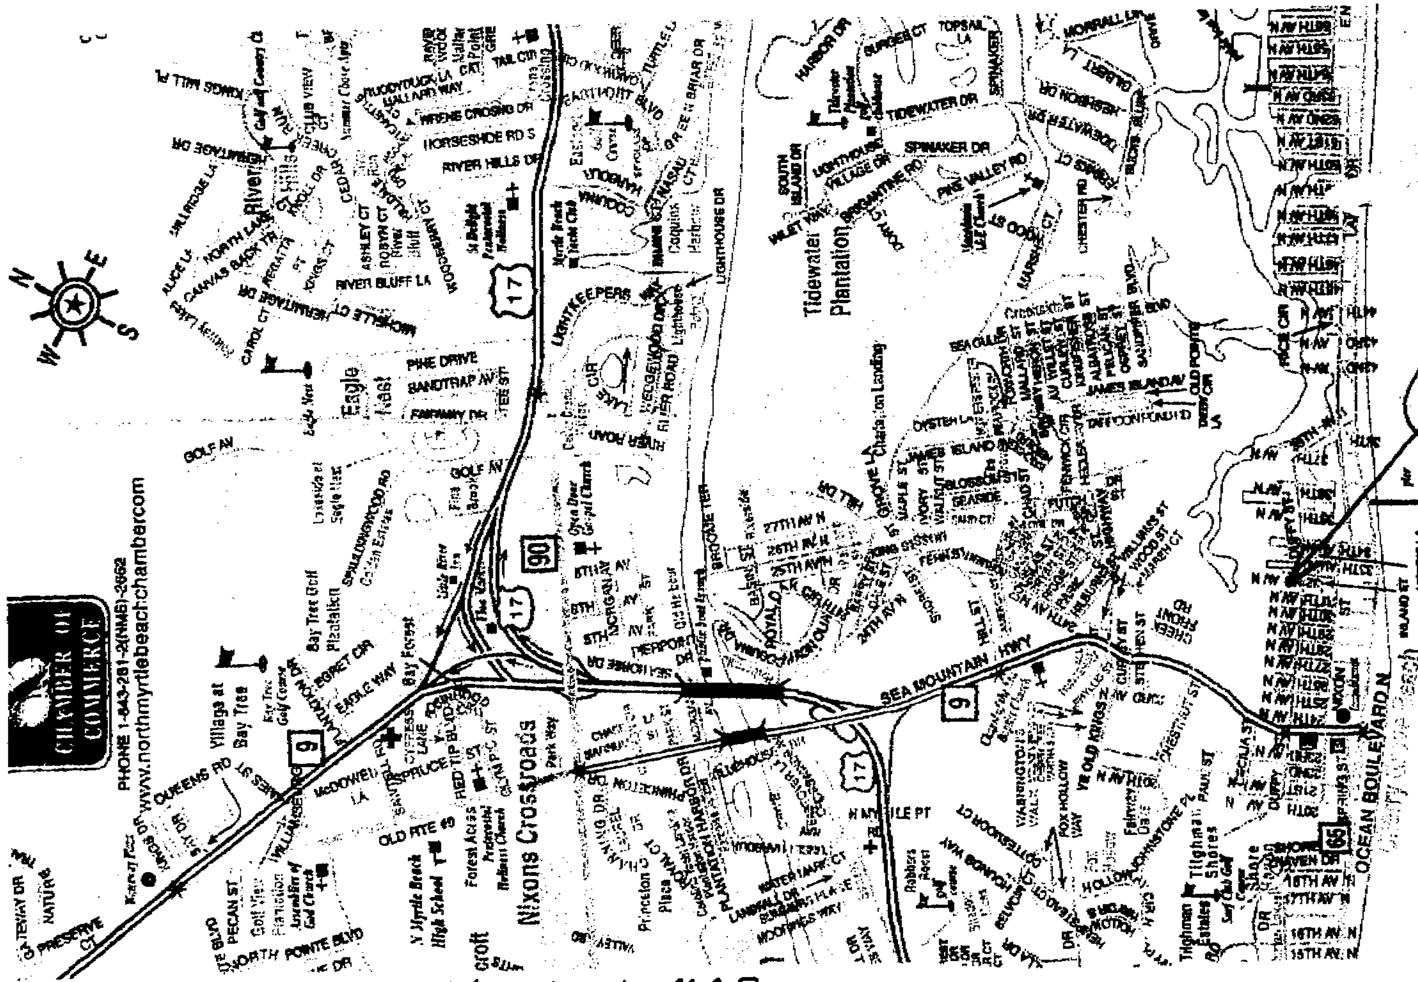

VICINITY MAP

APPLICANT: BENNY B. DEAVERS	LOCATION: 404 32ND AVE N. N. MYRTLE BEACH, SC 29582	ADJACENT PROPERTY OWN
ACTIVITY: BULKHEAD	COUNTY: HORRY	1. S. JACOBUS
P/N#	DATE: 6/23/09	2. G. ODOM

SHEET 1 OF 3

Survey For

Custom Designs

Little River Township — Horry County, SC

0' 30' 60' 90'

Scale 1"=30' — June 30, 2009

THE PURPOSE OF THIS SURVEY IS FOR PERMITTING PURPOSES ONLY AND DOES NOT REPRESENT A COMPLETE BOUNDARY SURVEY.

SOUTH CAROLINA — NORRIS & WARD LAND SURVEYORS P.A. — No. C01322 — CERTIFICATE OF AUTHORIZATION

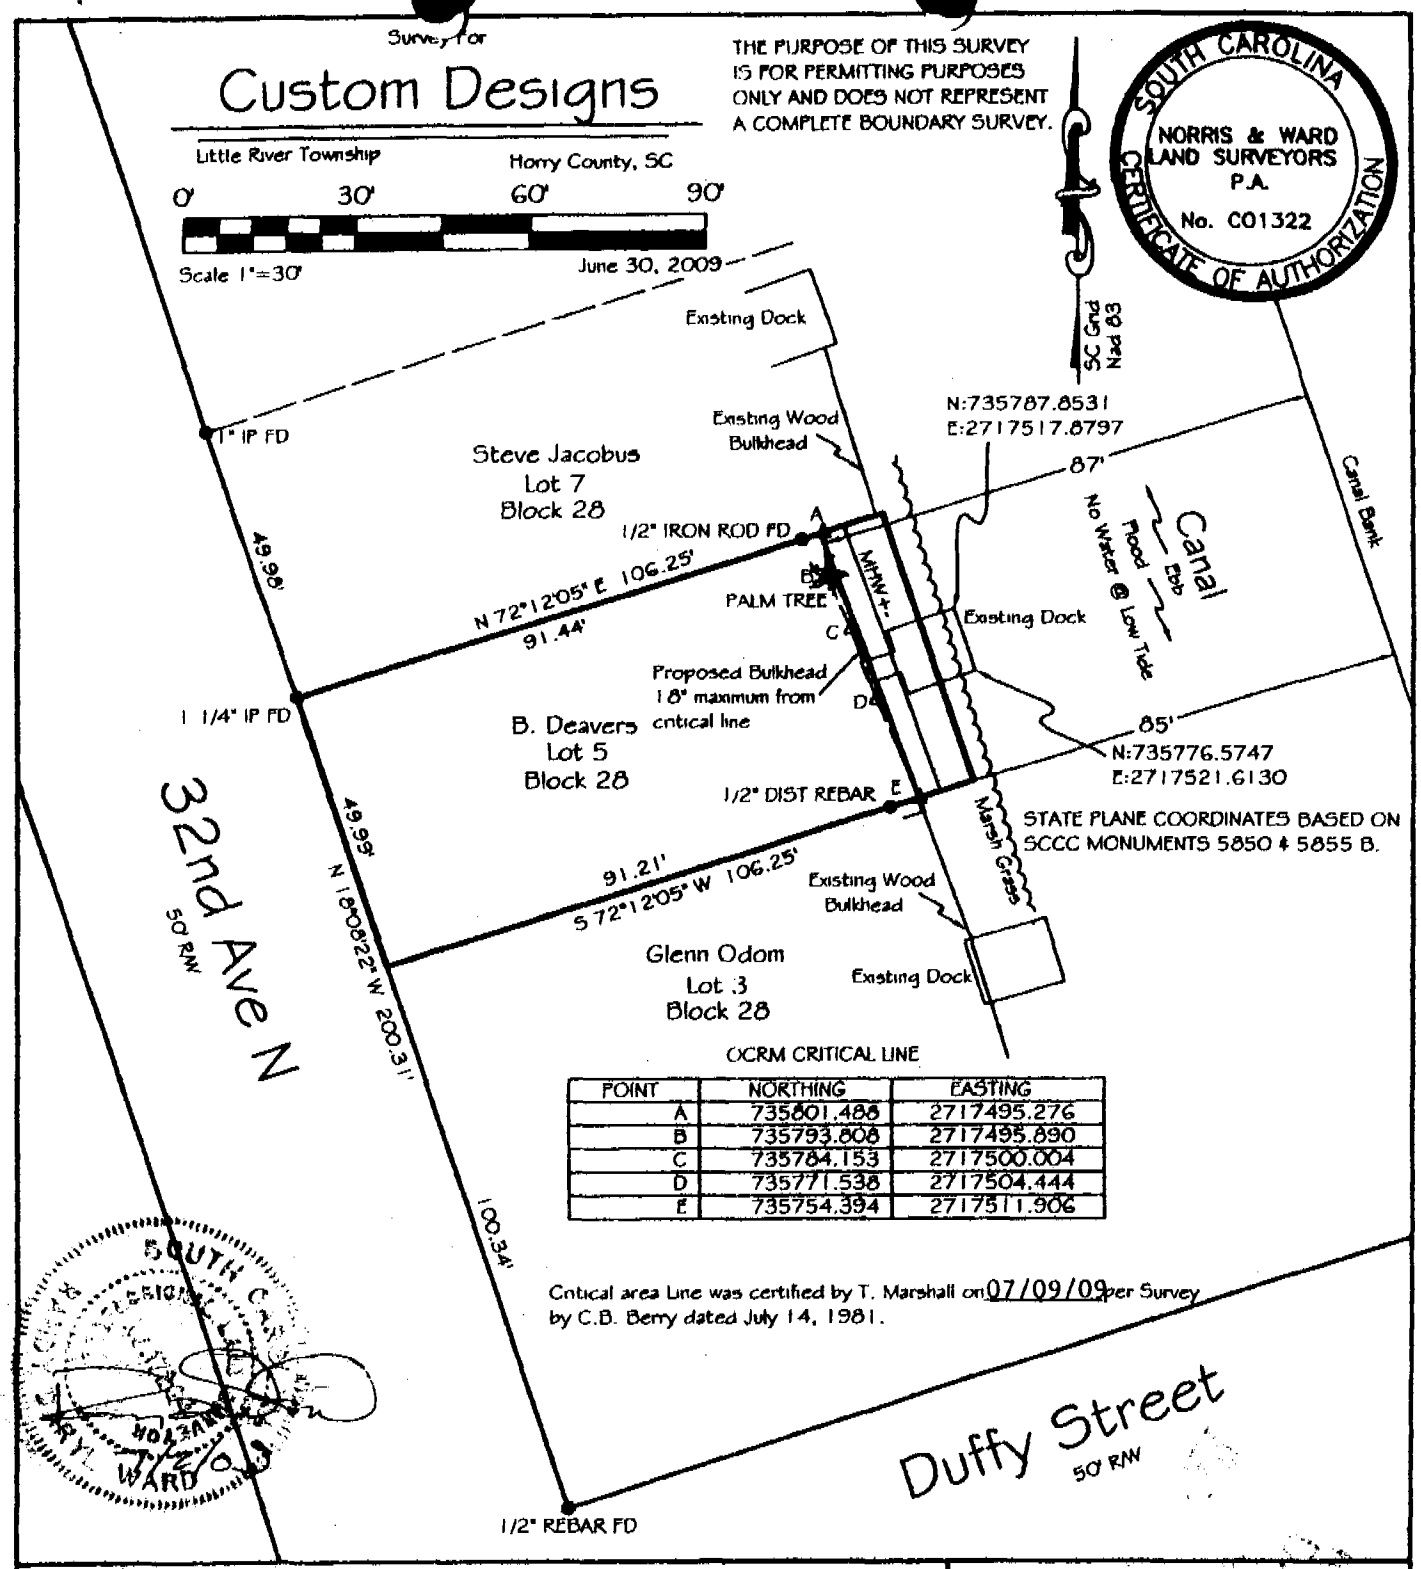

OCRM CRITICAL LINE

POINT	NORTHING	EASTING
A	735801.488	2717495.276
B	735793.808	2717495.890
C	735784.153	2717500.004
D	735771.538	2717504.444
E	735754.394	2717511.906

Critical area Line was certified by T. Marshall on 07/09/09 per Survey by C.B. Berry dated July 14, 1981.

NW

NORRIS & WARD

Land Surveyors, PA

Steve M. Norris, P.L.S.
Randy D. Ward, P.L.S.

1301 Thomasboro Rd. SW, Calabash, N.C. 28467

Surveyed By: RDW,BKI

Drawn By: RDW

Checked By: RDW

File: 0906-12

PB 305, Pg.73

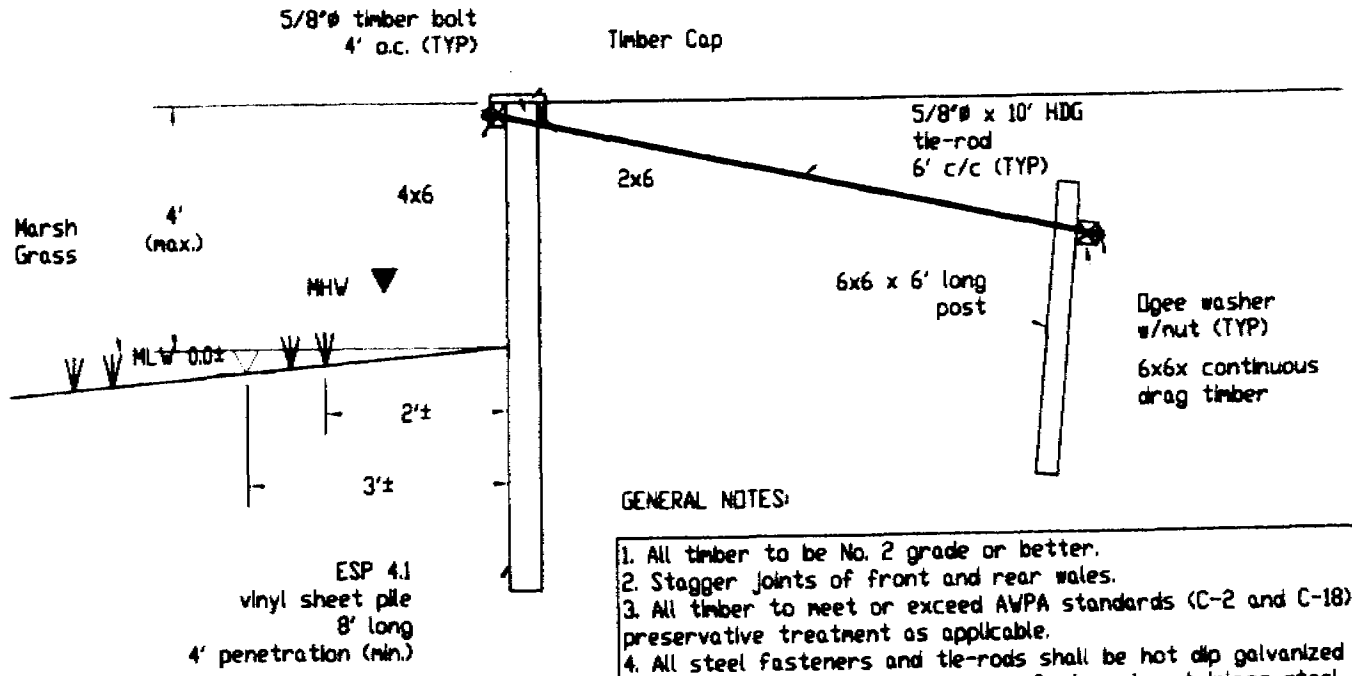

GENERAL NOTES:

1. All timber to be No. 2 grade or better.
2. Stagger joints of front and rear wales.
3. All timber to meet or exceed AWPA standards (C-2 and C-18) for preservative treatment as applicable.
4. All steel fasteners and tie-rods shall be hot dip galvanized per ASTM A-153 with 20 ounces of zinc per square foot or be stainless steel (grade 304 or 316).
5. If tie-rod is not stainless steel, exposed regions (section between wale and sheet pile) to be field treated with bitumastic coating.
6. Backfill shall be clean, granular, material (GW, GP, SW, or SP per ASTM D-2487) and compacted at least 95% (per ASTM D-698).

TYPICAL SECTION

APPLICANT: Benny Deavers ACTIVITY: Bulkhead P/N #:	ADJACENT PROPERTY OWNERS: 1. Jacobus 2. Odom	ESP Everlast Synthetic Products, LLC 1000 Wyngate Pkwy, S-100 Woodstock, GA 30189 (678)-388-7781	SOUTH CAROLINA No. 24939 CARL A. HAZENBERG FOR PERMITTING ONLY- NOT FOR CONSTRUCTION
LOCATION: 404 32nd Ave. N. N. Myrtle Beach, SC COUNTY: Horry DATE: 6/26/09	SCALE: NTS SHEET: 3 OF 3		